



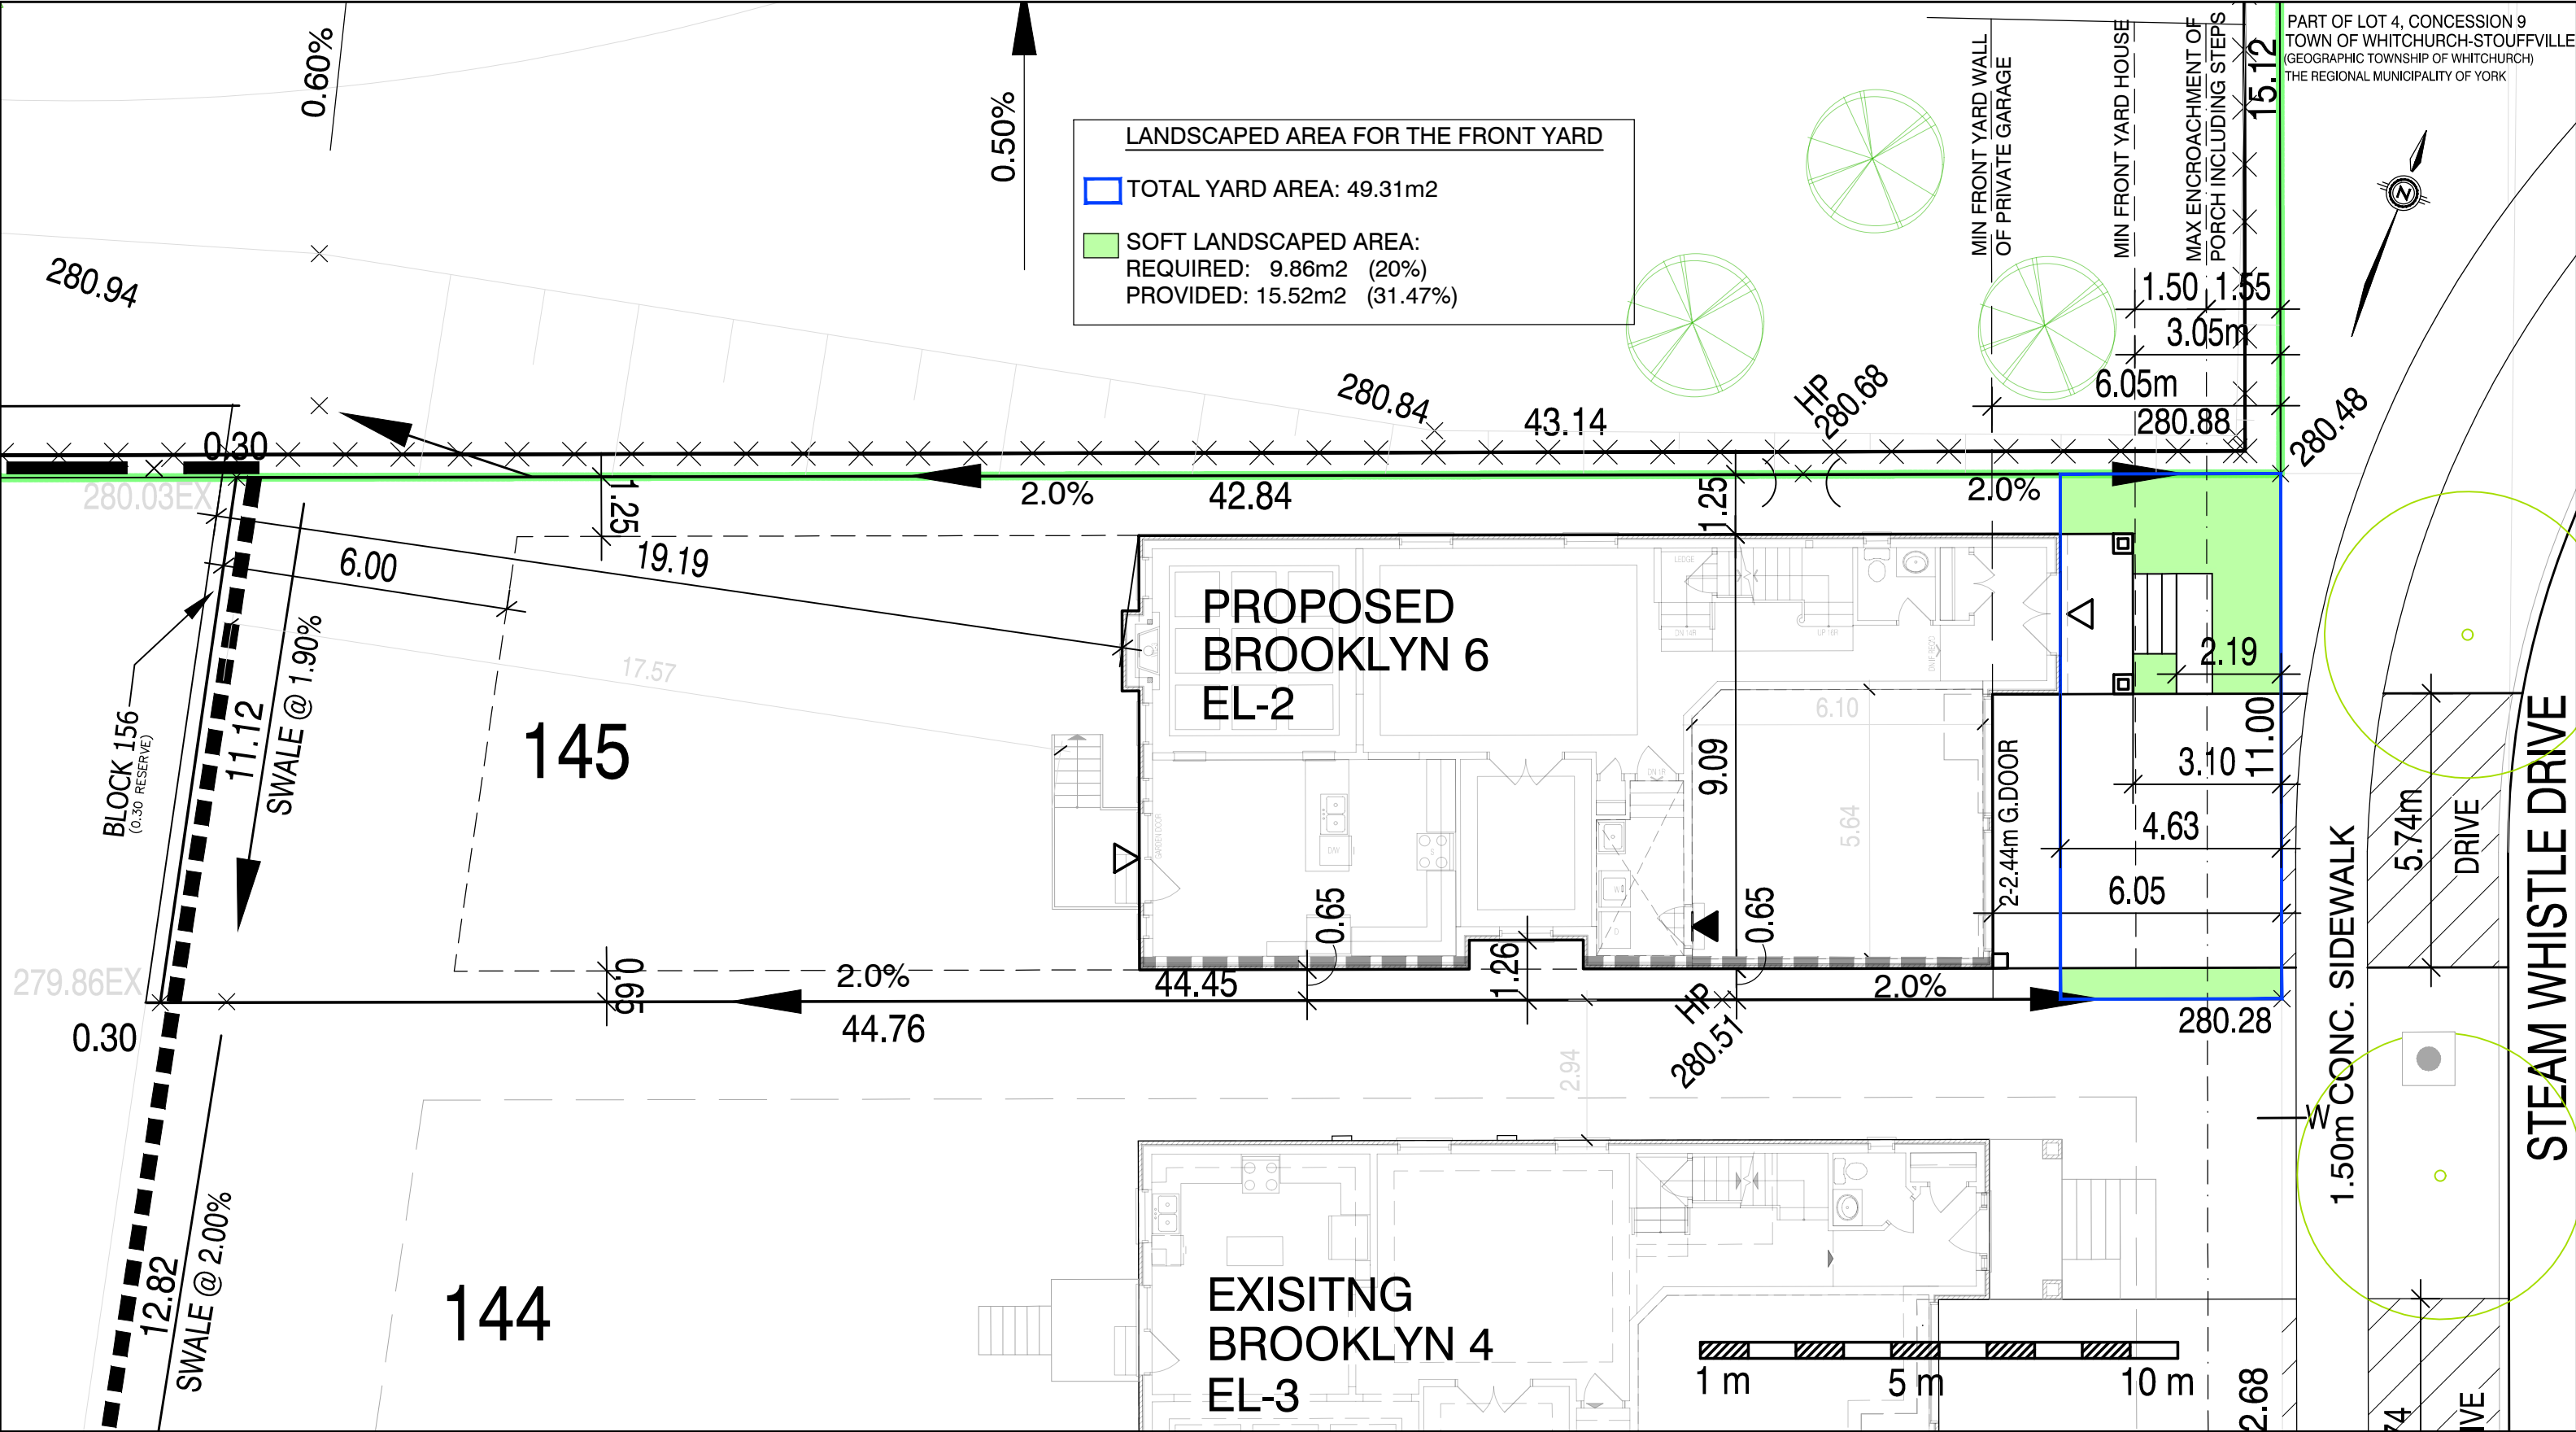

BROOKLYN 6 3118 SQ.FT.	No.	Revision	Date/Initial		TRINOVA DESIGNS CORP. 8600 Dufferin Street Vaughan, Ontario L4K 5P5 Tel: 905-653-8075 Fax: 905-653-8072	NOTE: ALL CONSTRUCTION MUST COMPLY WITH LATEST EDITION OF THE ONTARIO BUILDING CODE. THESE DRAWINGS ARE THE PROPERTY OF STARLANE HOME CORP. THEY ARE PROTECTED BY COPYRIGHT LAWS AND MAY NOT BE ALTERED, COPIED OR REPRODUCED WITHOUT WRITTEN CONSENT FROM STARLANE HOME CORP.	Drawing Title: SITE PLAN LOT 145	Lot Coverage:	480.10 m ²	Subdivision: GRENOBLE HEIGHTS
	1							1st Floor Area:	129.87 m ²	
	2							2nd Floor Area:	162.20 m ²	
	3							Total Area:	289.67 m ²	Drawing No.: A1
	4							Finished Basement Area:	N/A	
	5							Scale:	NTS	
	6							Date:	SEPT 3, 2026	
	7							Drawn by:	DF	

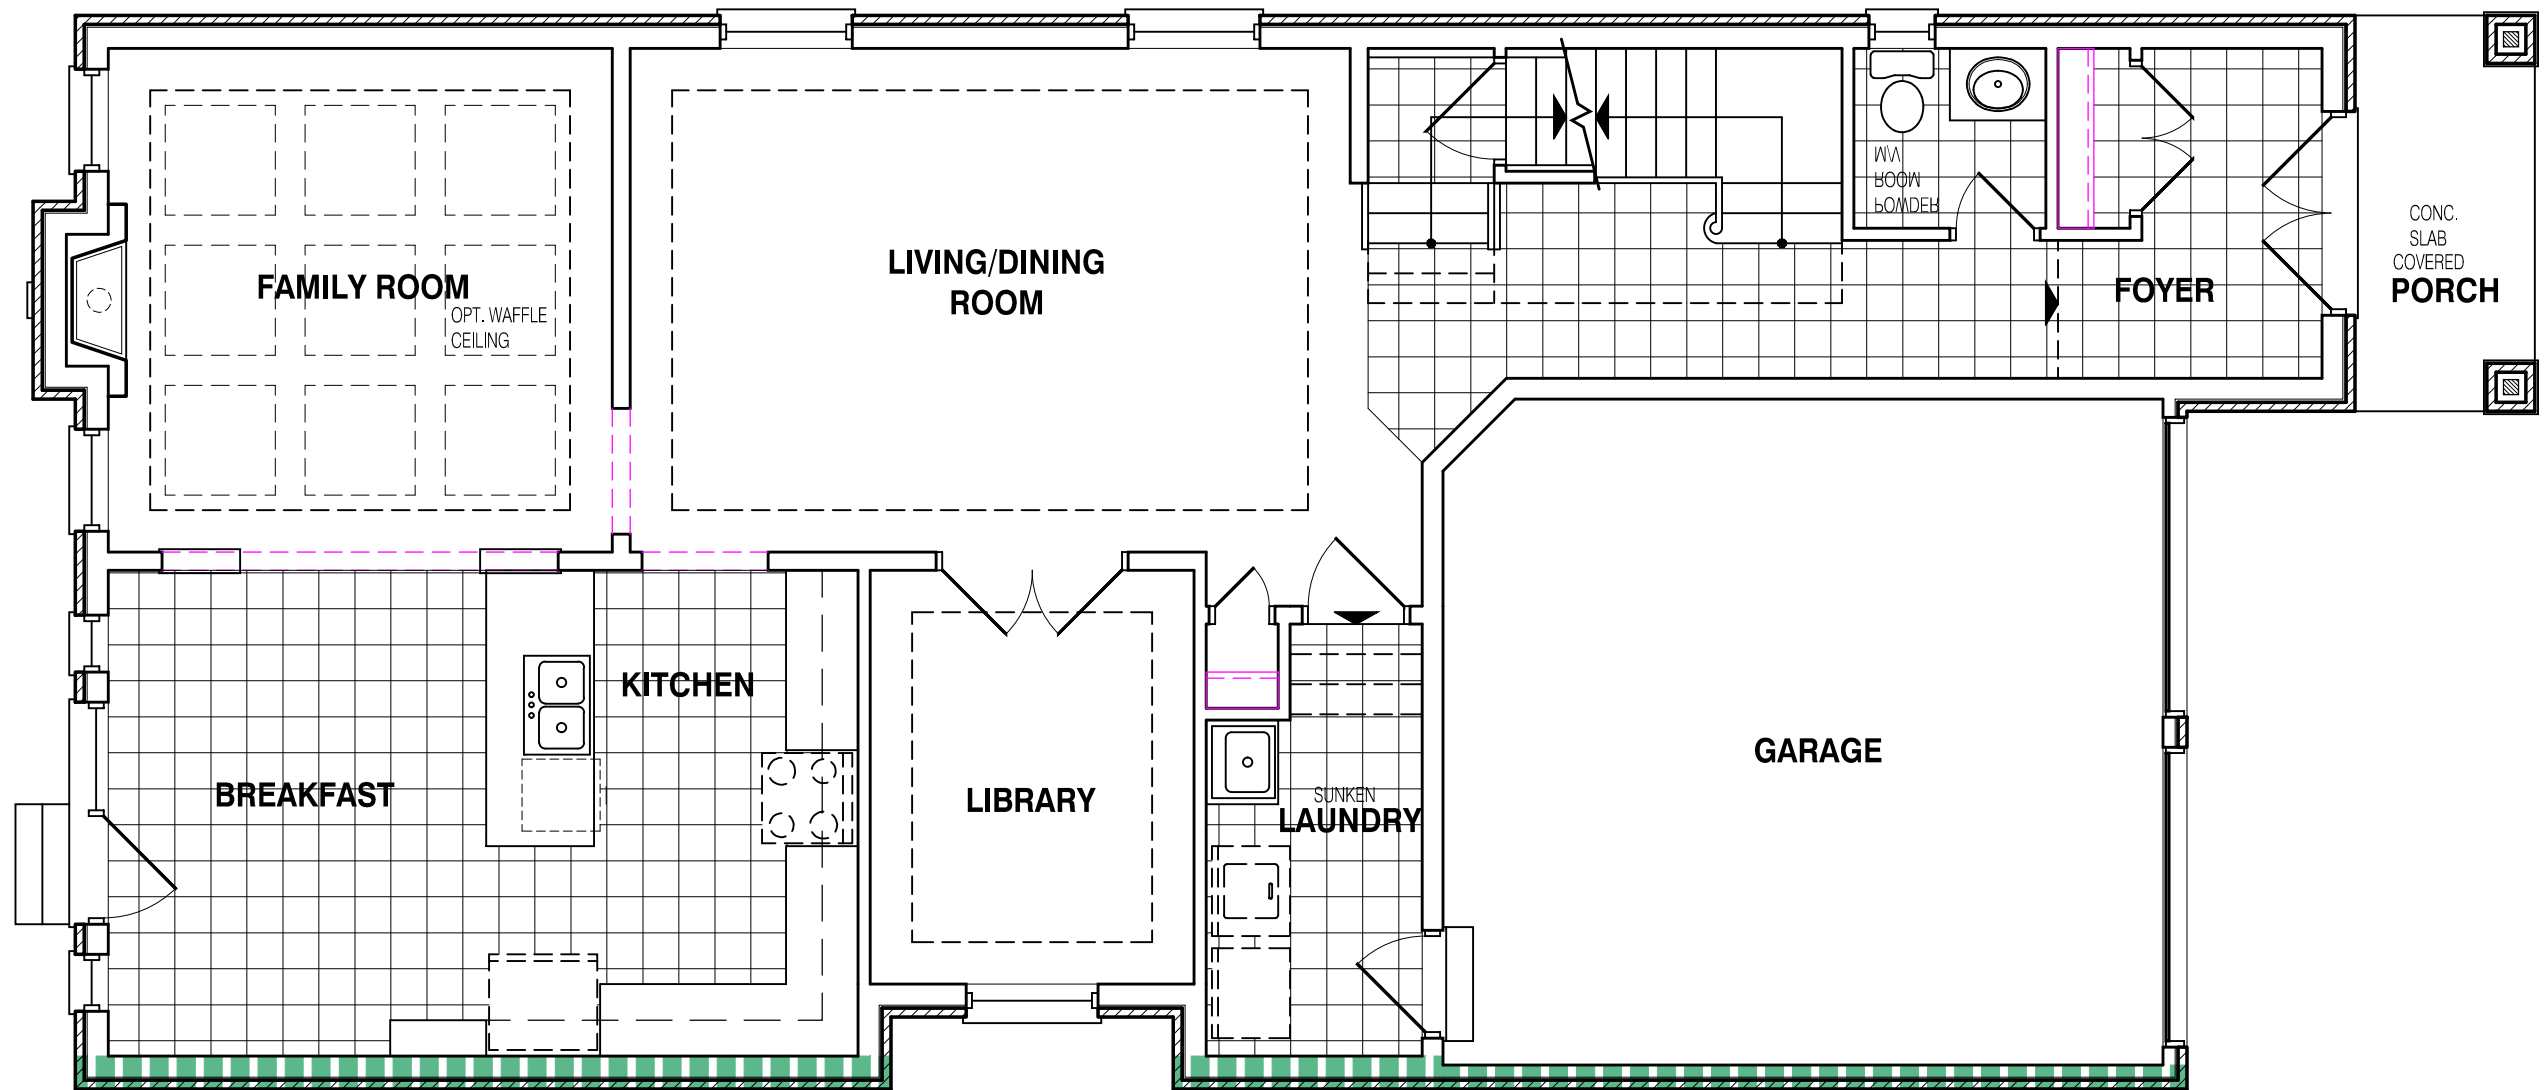

BROOKLYN 6 3118 SQ.FT.	No.	Revision	Date/Initial
	1		
	2		
	3		
	4		
	5		
	6		
	7		



TRINOVA
DESIGNS CORP.

8600 Dufferin Street
Vaughan, Ontario
L4K 5P5

Tel: 905-653-8075
Fax: 905-653-8072

NOTE: ALL CONSTRUCTION MUST COMPLY
WITH LATEST EDITION OF THE ONTARIO
BUILDING CODE.

THESE DRAWINGS ARE THE PROPERTY OF
STARLANE HOME CORP. THEY ARE
PROTECTED BY COPYRIGHT LAWS AND MAY
NOT BE ALTERED, COPIED OR REPRODUCED
WITHOUT WRITTEN CONSENT FROM STARLANE
HOME CORP.


Drawing Title:
FIRST FLOOR PLAN
EL-2

Lot Coverage:	480.10 m ²
1st Floor Area:	129.87 m ²
2nd Floor Area:	162.20 m ²
Total Area:	289.67 m ²
Finished Basement Area:	N/A
Scale:	3/16" = 1'-0"
Date:	SEPT 3, 2026
Drawn by:	DF

Subdivision:
GRENOBLE HEIGHTS

Drawing No.:

A01

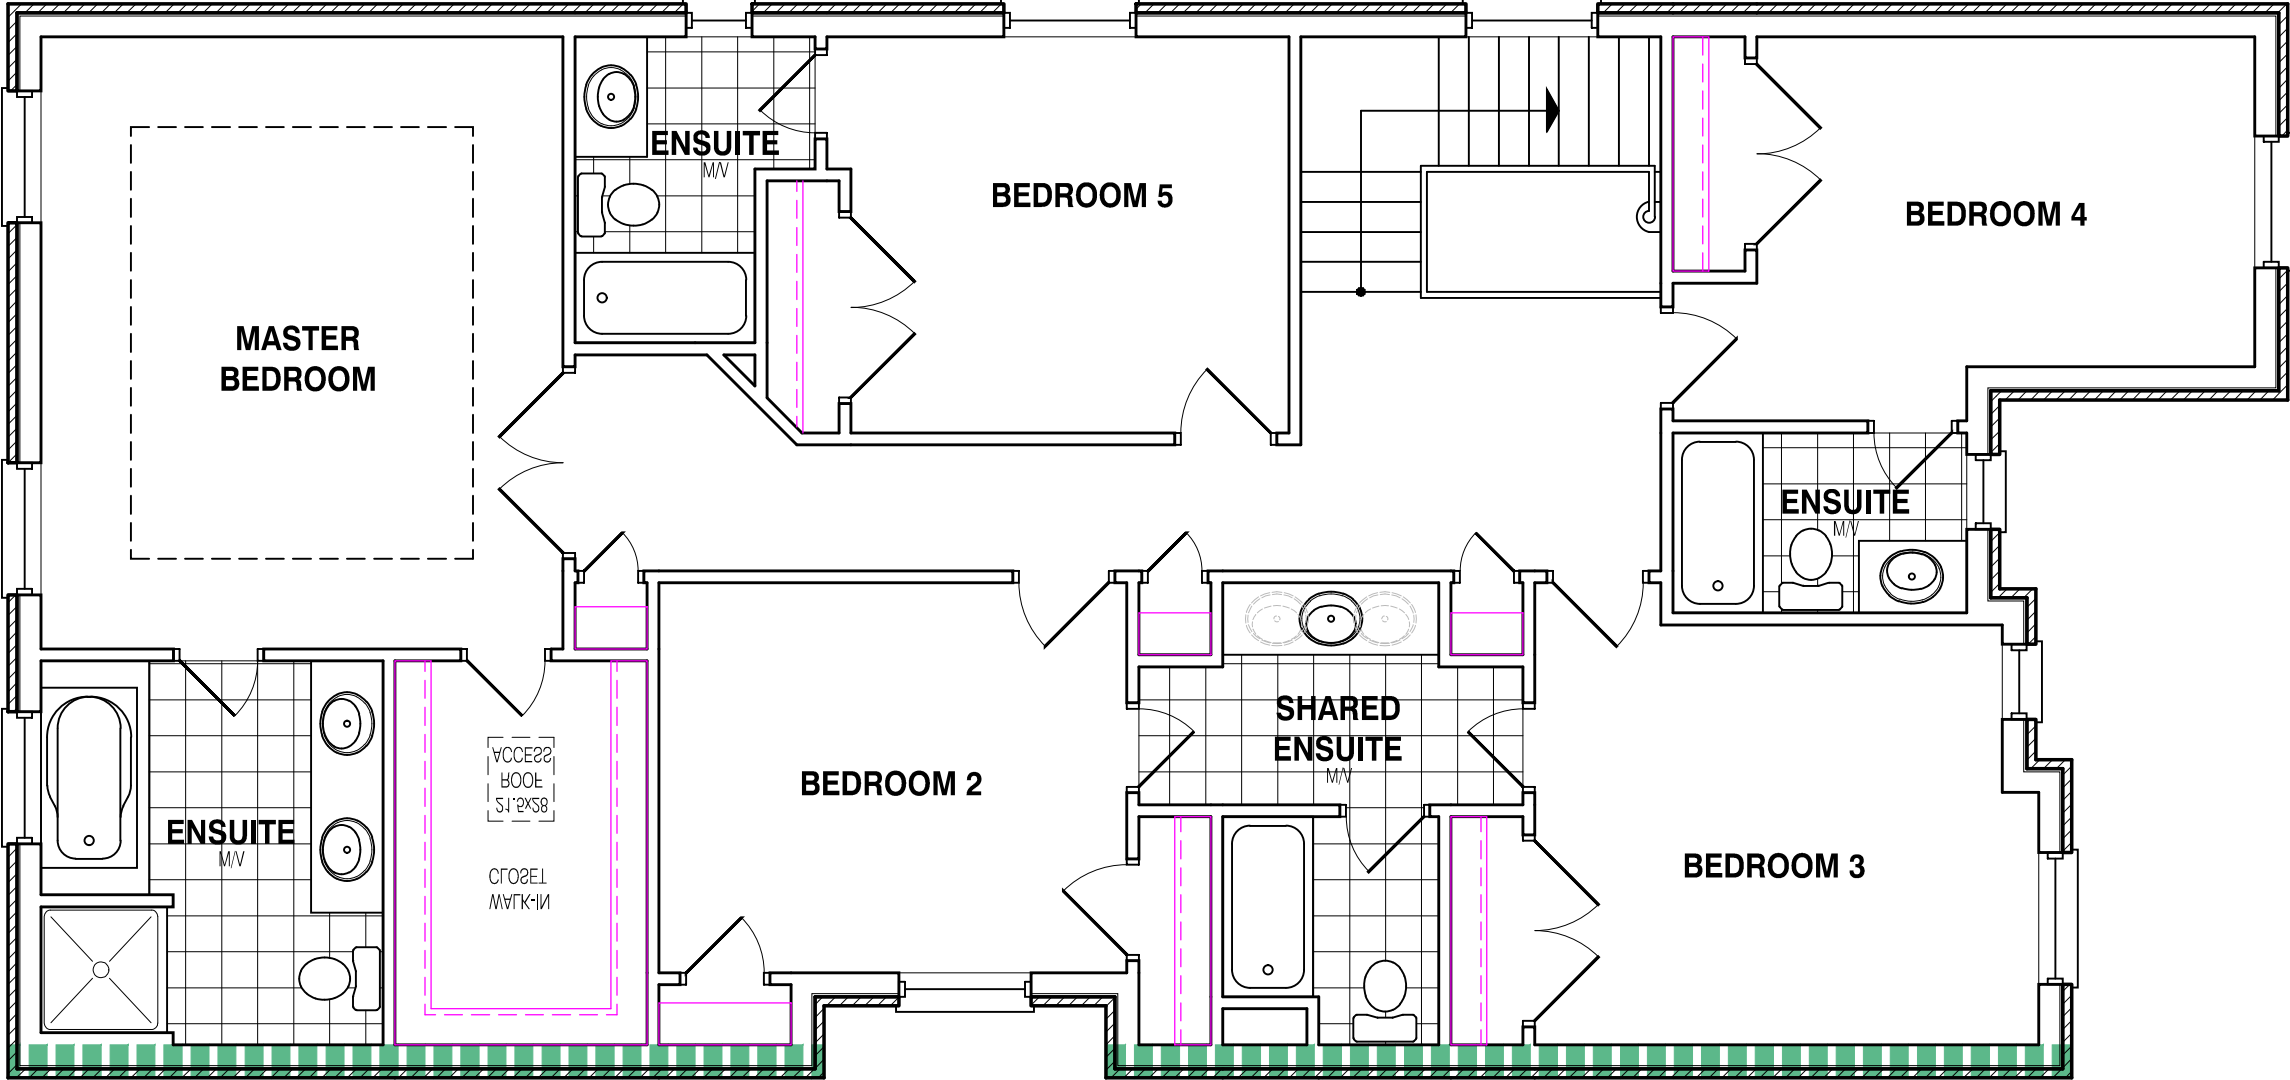

BROOKLYN 6 3118 SQ.FT.	No.	Revision	Date/Initial
	1		
	2		
	3		
	4		
	5		
	6		
	7		



TRINOVA
DESIGNS CORP.

8600 Dufferin Street
Vaughan, Ontario
L4K 5P5

Tel: 905-653-8075
Fax: 905-653-8072

NOTE: ALL CONSTRUCTION MUST COMPLY
WITH LATEST EDITION OF THE ONTARIO
BUILDING CODE.

THESE DRAWINGS ARE THE PROPERTY OF
STARLANE HOME CORP. THEY ARE
PROTECTED BY COPYRIGHT LAWS AND MAY
NOT BE ALTERED, COPIED OR REPRODUCED
WITHOUT WRITTEN CONSENT FROM STARLANE
HOME CORP.


Drawing Title:
SECOND FLOOR PLAN
EL-2

Lot Coverage:	480.10 m ²
1st Floor Area:	129.87 m ²
2nd Floor Area:	162.20 m ²
Total Area:	289.67 m ²
Finished Basement Area:	N/A
Scale:	3/16" = 1'-0"
Date:	SEPT 3, 2026
Drawn by:	DF

Subdivision:
GRENOBLE HEIGHTS

Drawing No.:

A02

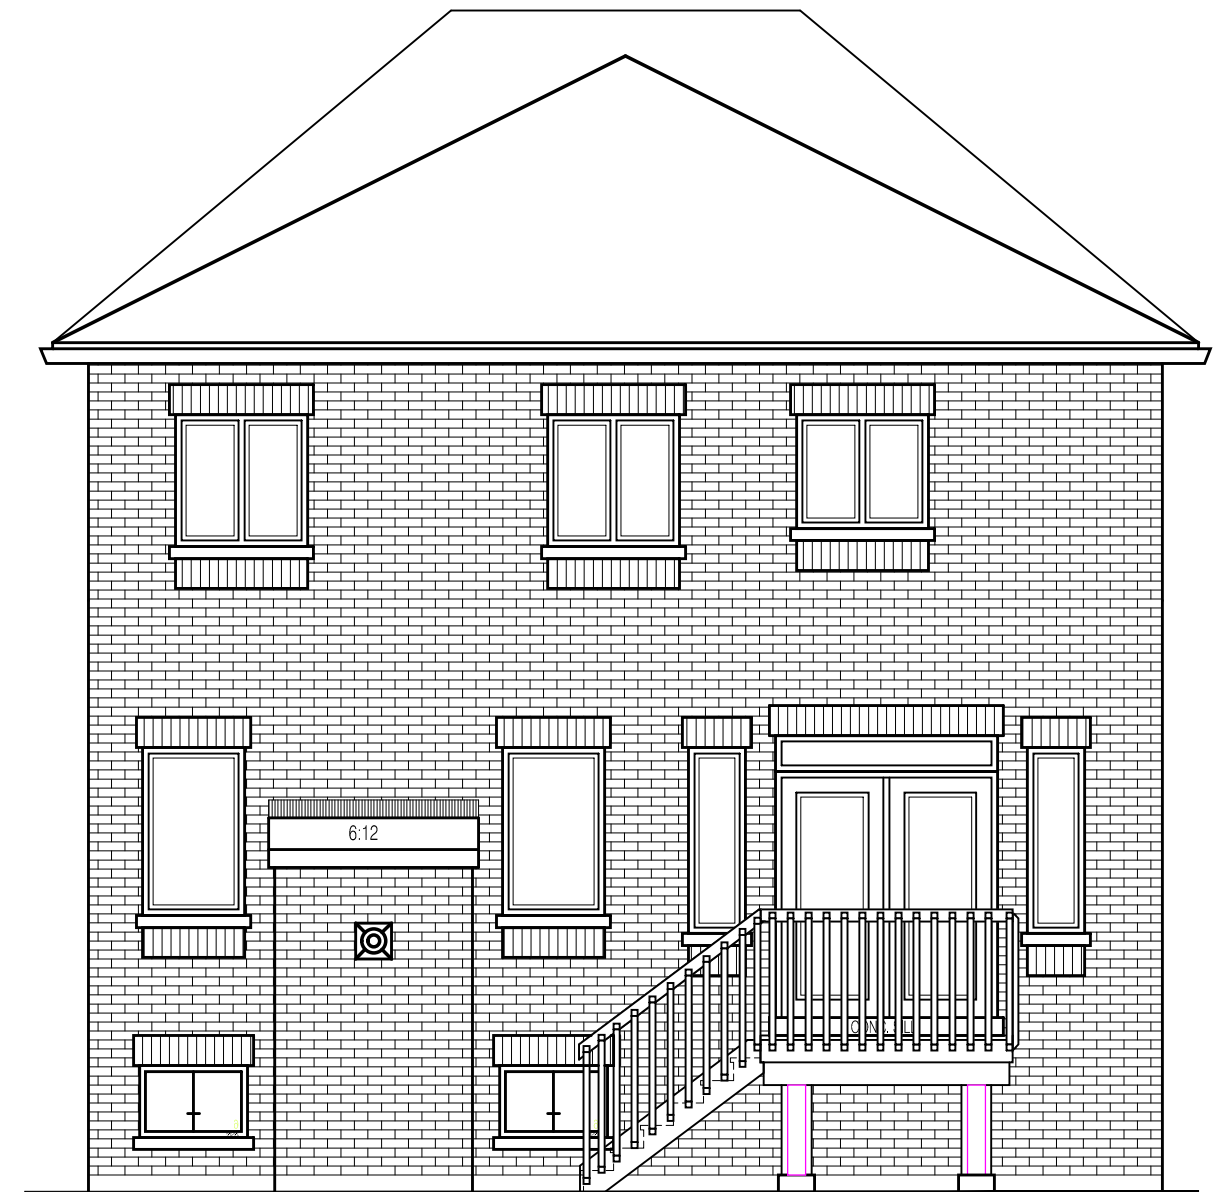

BROOKLYN 6 3118 SQ.FT.	No.	Revision	Date/Initial
	1		
	2		
	3		
	4		
	5		
	6		
	7		



TRINOVA
DESIGNS CORP.

8600 Dufferin Street
Vaughan, Ontario
L4K 5P5

Tel: 905-653-8075
Fax: 905-653-8072

NOTE: ALL CONSTRUCTION MUST COMPLY
WITH LATEST EDITION OF THE ONTARIO
BUILDING CODE.

THESE DRAWINGS ARE THE PROPERTY OF
STARLANE HOME CORP. THEY ARE
PROTECTED BY COPYRIGHT LAWS AND MAY
NOT BE ALTERED, COPIED OR REPRODUCED
WITHOUT WRITTEN CONSENT FROM STARLANE
HOME CORP.


Drawing Title:
FRONT AND REAR
EL-2

Lot Coverage:	480.10 m ²
1st Floor Area:	129.87 m ²
2nd Floor Area:	162.20 m ²
Total Area:	289.67 m ²
Finished Basement Area:	N/A
Scale:	3/16" = 1'-0"
Date:	SEPT 3, 2026
Drawn by:	DF

Subdivision:
GRENOBLE HEIGHTS

Drawing No.:

A03

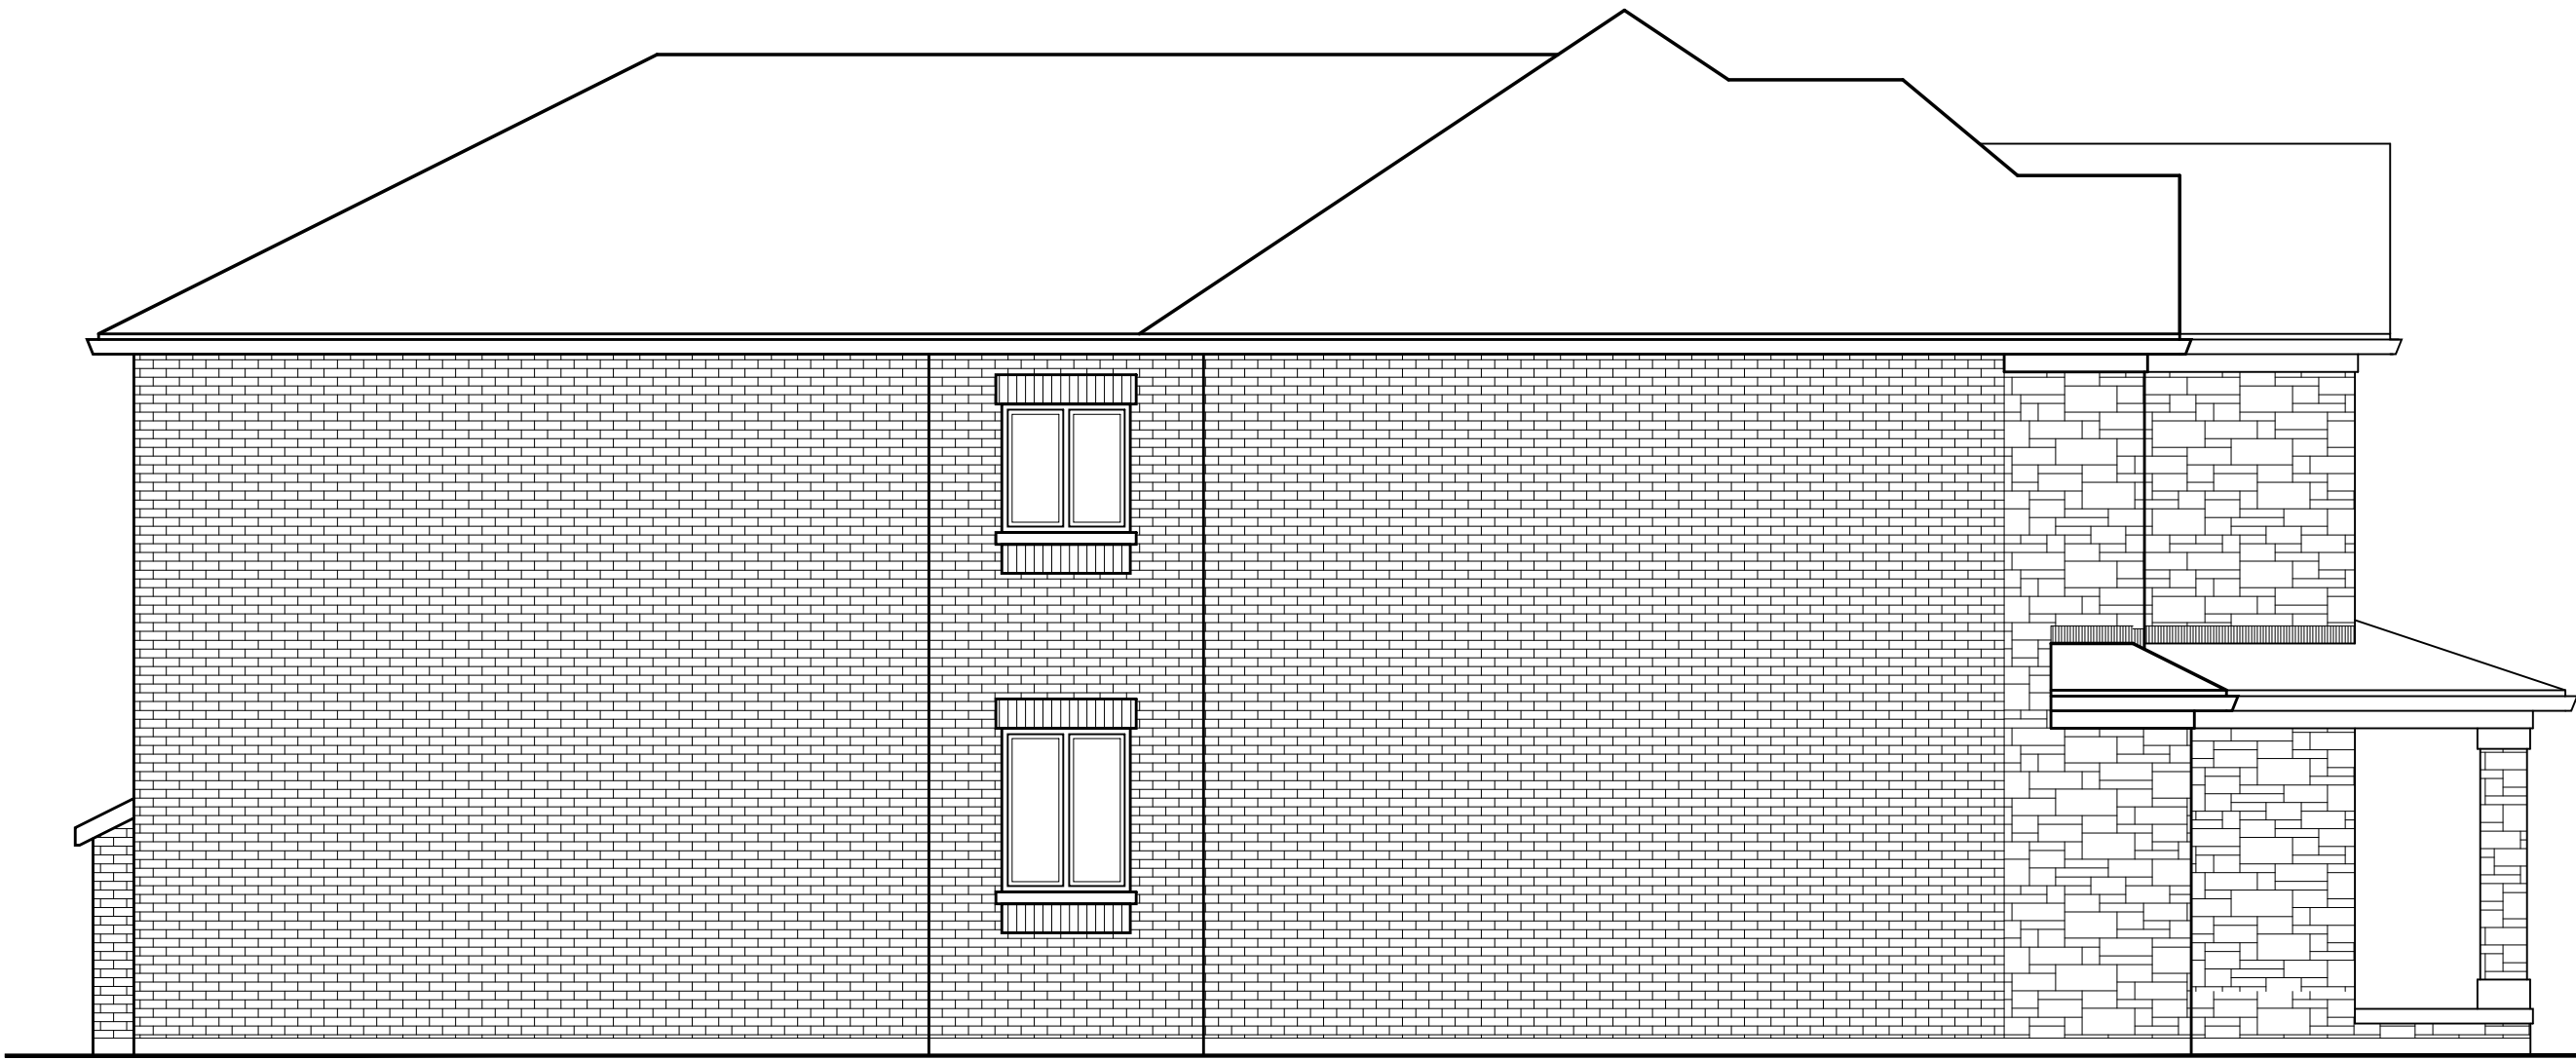

BROOKLYN 6 3118 SQ.FT.	No.	Revision	Date/Initial	SB-12 PRESCRIPTIVE COMPLIANCE PACKAGE A1 OBC 2012 SUPPLEMENTARY STANDARD SB-12 TABLE 3.1.1.2.(A)	 8600 Dufferin Street Vaughan, Ontario L4K 5P5 Tel: 905-653-8075 Fax: 905-653-8072	NOTE: ALL CONSTRUCTION MUST COMPLY WITH LATEST EDITION OF THE ONTARIO BUILDING CODE. THESE DRAWINGS ARE THE PROPERTY OF STARLANE HOME CORP. THEY ARE PROTECTED BY COPYRIGHT LAWS AND MAY NOT BE ALTERED, COPIED OR REPRODUCED WITHOUT WRITTEN CONSENT FROM STARLANE HOME CORP.	Drawing Title: RIGHT SIDE ELEV. EL-2	Lot Coverage:	480.10 m ²	Subdivision: GRENOBLE HEIGHTS
	1							1st Floor Area:	129.87 m ²	
	2							2nd Floor Area:	162.20 m ²	
	3							Total Area:	289.67 m ²	
	4							Finished Basement Area:	N/A	Drawing No.: A04
	5							Scale:	3/16" = 1'-0"	
	6							Date:	SEPT 3, 2026	
	7							Drawn by:	DF	



BROOKLYN 6 3118 SQ.FT.	No.	Revision	Date/Initial	SB-12 PRESCRIPTIVE COMPLIANCE PACKAGE A1 OBC 2012 SUPPLEMENTARY STANDARD SB-12 TABLE 3.1.1.2.(A)	Starlane HOME CORPORATION	TRINOVA DESIGNS CORP. 8600 Dufferin Street Vaughan, Ontario L4K 5P5 Tel: 905-653-8075 Fax: 905-653-8072	NOTE: ALL CONSTRUCTION MUST COMPLY WITH LATEST EDITION OF THE ONTARIO BUILDING CODE. THESE DRAWINGS ARE THE PROPERTY OF STARLANE HOME CORP. THEY ARE PROTECTED BY COPYRIGHT LAWS AND MAY NOT BE ALTERED, COPIED OR REPRODUCED WITHOUT WRITTEN CONSENT FROM STARLANE HOME CORP.	Drawing Title: LEFT SIDE ELEV. EL-2	Lot Coverage:	480.10 m2	Subdivision: GRENOBLE HEIGHTS
	1								1st Floor Area:	129.87 m2	
	2								2nd Floor Area:	162.20 m2	
	3								Total Area:	289.67 m2	Drawing No.: A05
	4								Finished Basement Area:	N/A	
	5								Scale:	3/16" = 1'-0"	
	6								Date:	SEPT 3, 2026	
	7								Drawn by:	DF	