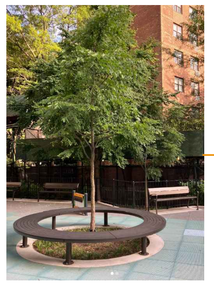

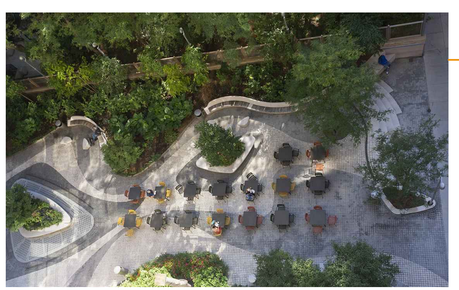

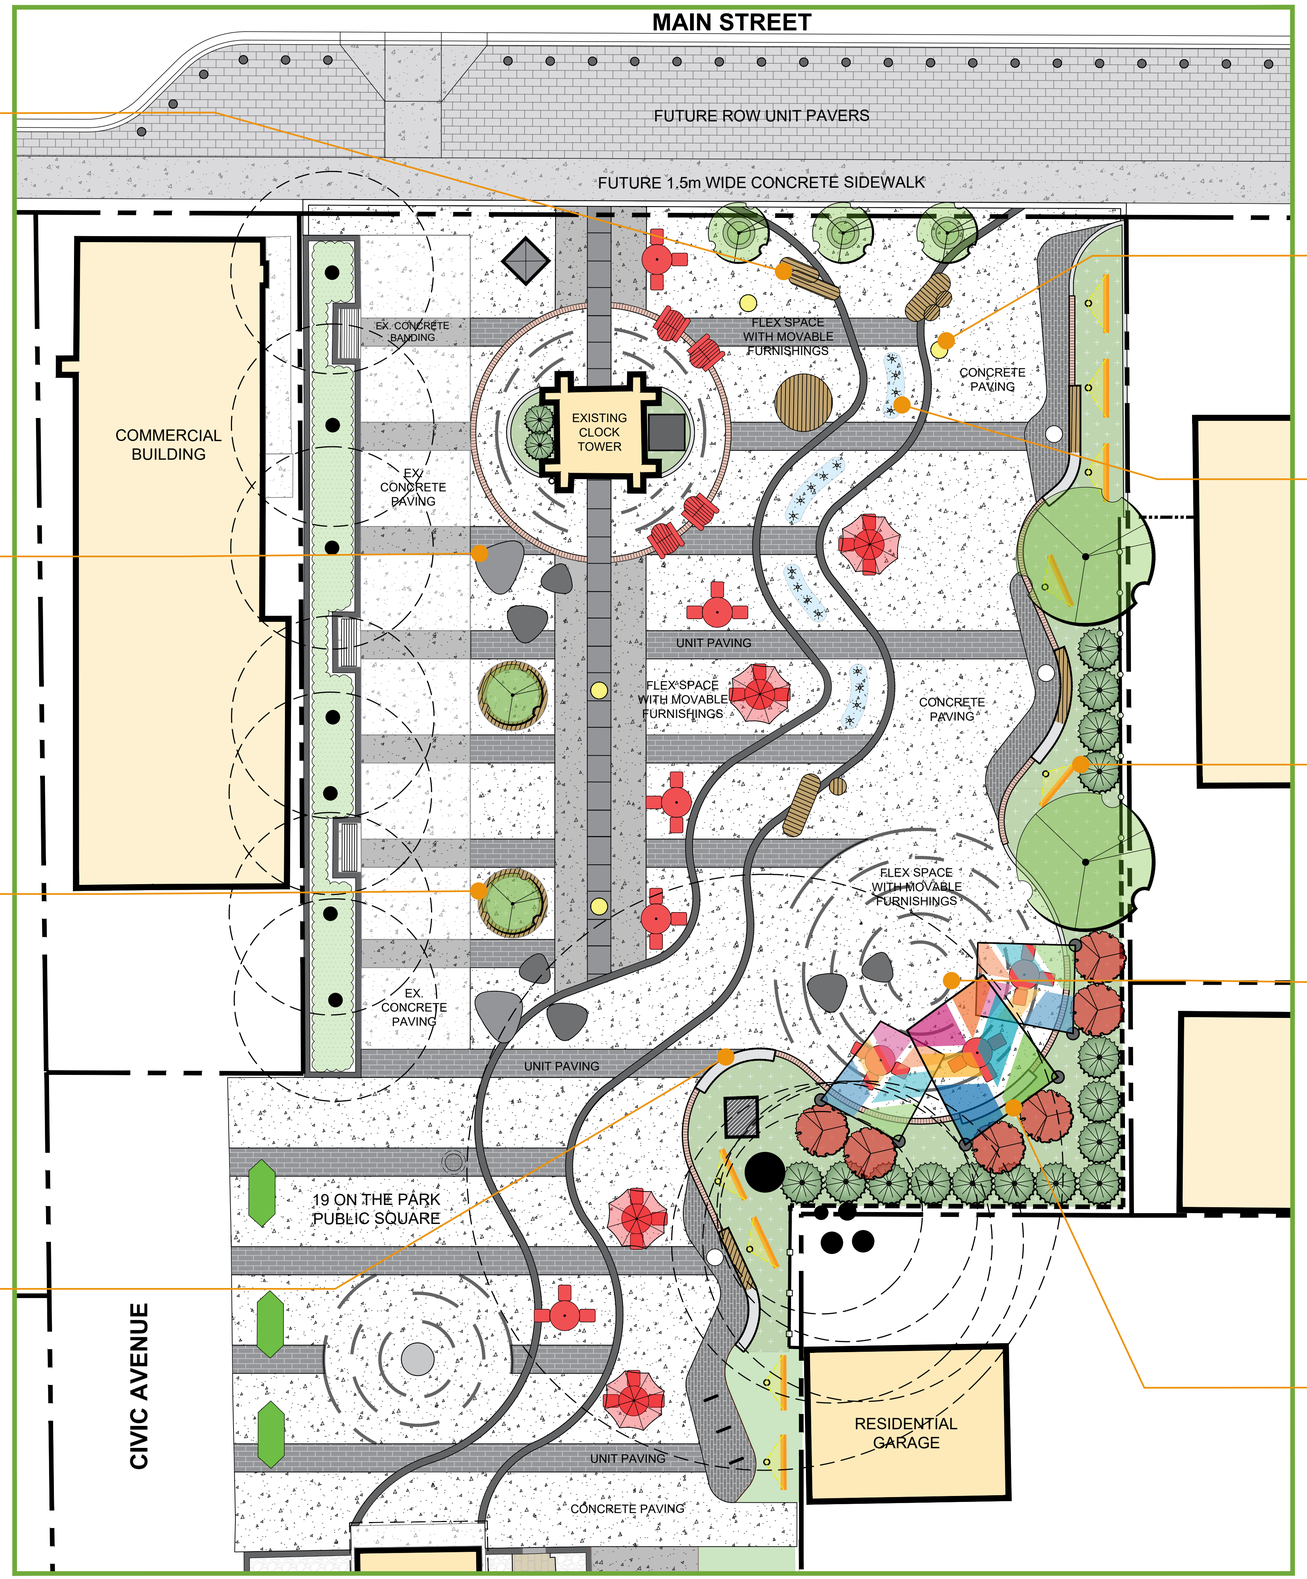

Stouffville

Stouffville landscape planning LANDSCAPE ARCHITECTS

AUGUST 20, 2025
SCALE 1:100

CIVIC SQUARE EXPANSION
PREFERRED CONCEPT

CHAIR

MAGLIN - 720 Chair
Colours: Red, Thermally Modified Ash

LITTER RECEPTACLE

MAGLIN - 650 Series
Colour: Silver

CONCRETE BENCH

LANDSCAPE FORMS- Escofet Line - Petra
Colours: Grey / White

ED'S CONCRETE - Galet Series
Colour: Standard Grey

SHADE UMBRELLA

LANDSCAPE FORMS - Disc
Colours: Red /Silver

GATHERING TABLES

MAGLIN - FAVA Cluster Seating
Colours: Red/ Black, Thermally Modified Ash Wood

CORTEN PANELS

Custom Corten Steel with Laser Cut Design

CIRCULAR BENCH

MAGLIN - Ogden Bench
Colours: Silver, Thermally Modified Ash

BIKE RACKS / RINGS

MAGLIN - 400 Series
Colour: Silver

MAGLIN - 150 Series
Colour: Silver

FURNISHING COLOUR PALETTE

LEGEND

- SOLE SOURCE
- OR APPROVED EQUAL

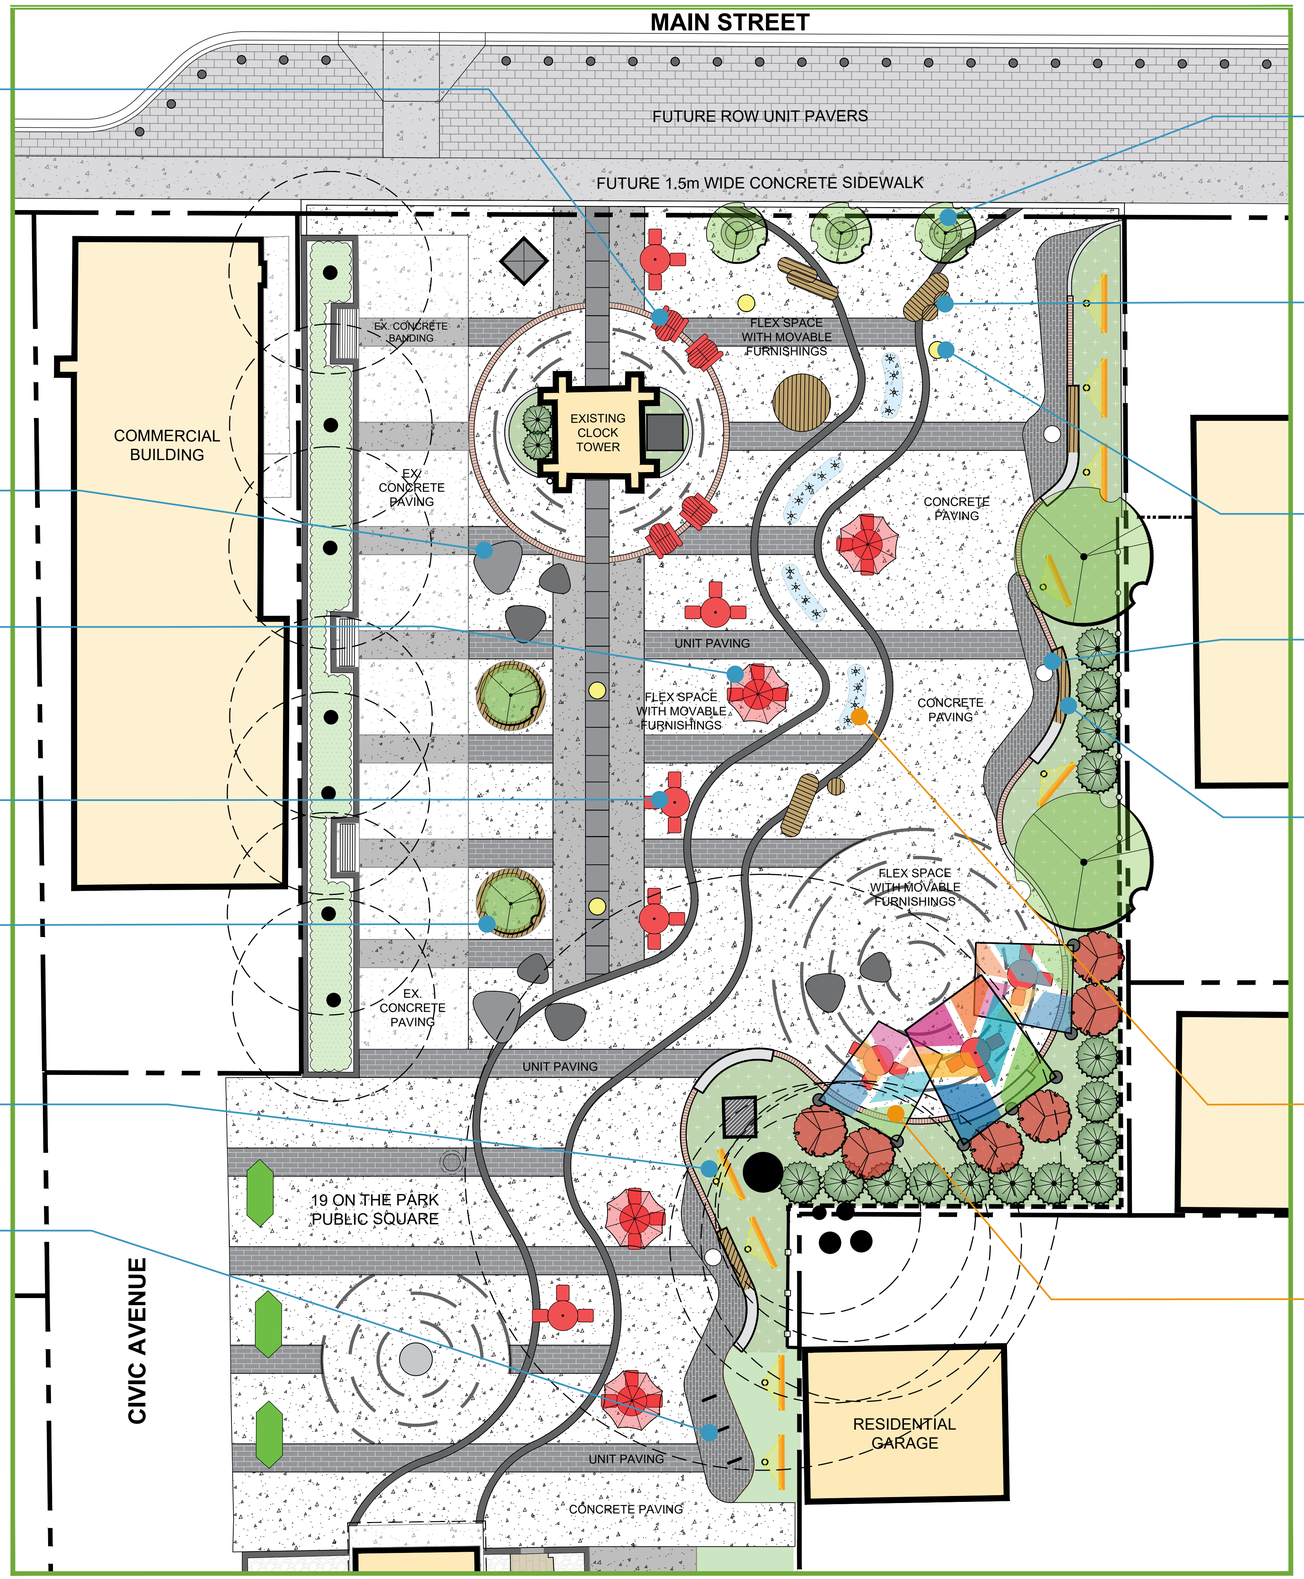

MODULAR PLANTERS

MMCITE - Conics Planter
Units: CON701 and CON702
Colour: Grey

SEATING

MMCITE - Urban Islands
Units: UIS521, UIS540, UIS220 and UIS210
Colours: Red / Black / Grey, Thermally Modified Wood

LIGHTING POSTS

Custom Light Posts with Laser Cut Design

TABLE

MAGLIN
Ogden Café Table
Colours: Silver / Red

SEATWALL

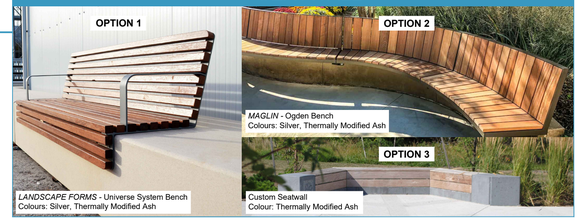

LANDSCAPE FORMS - Universe System Bench
Colours: Silver, Thermally Modified Ash

MAGLIN - Ogden Bench
Colours: Silver, Thermally Modified Ash

Custom Seatwall
Colour: Thermally Modified Ash

WATER FEATURE

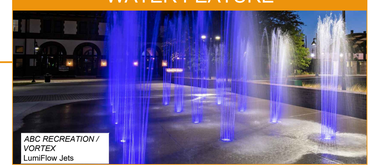

ABC RECREATION / VORTEX
LumiFlow Jets

CUSTOM SHADE STRUCTURE

Cantilevered Custom Shade Structure with Transparent Coloured Acrylic Sheets

Stouffville

Stouffville landscape planning LANDSCAPE ARCHITECTS

AUGUST 20, 2025
SCALE 1:100

CIVIC SQUARE EXPANSION
FURNISHINGS / MATERIALS BOARD

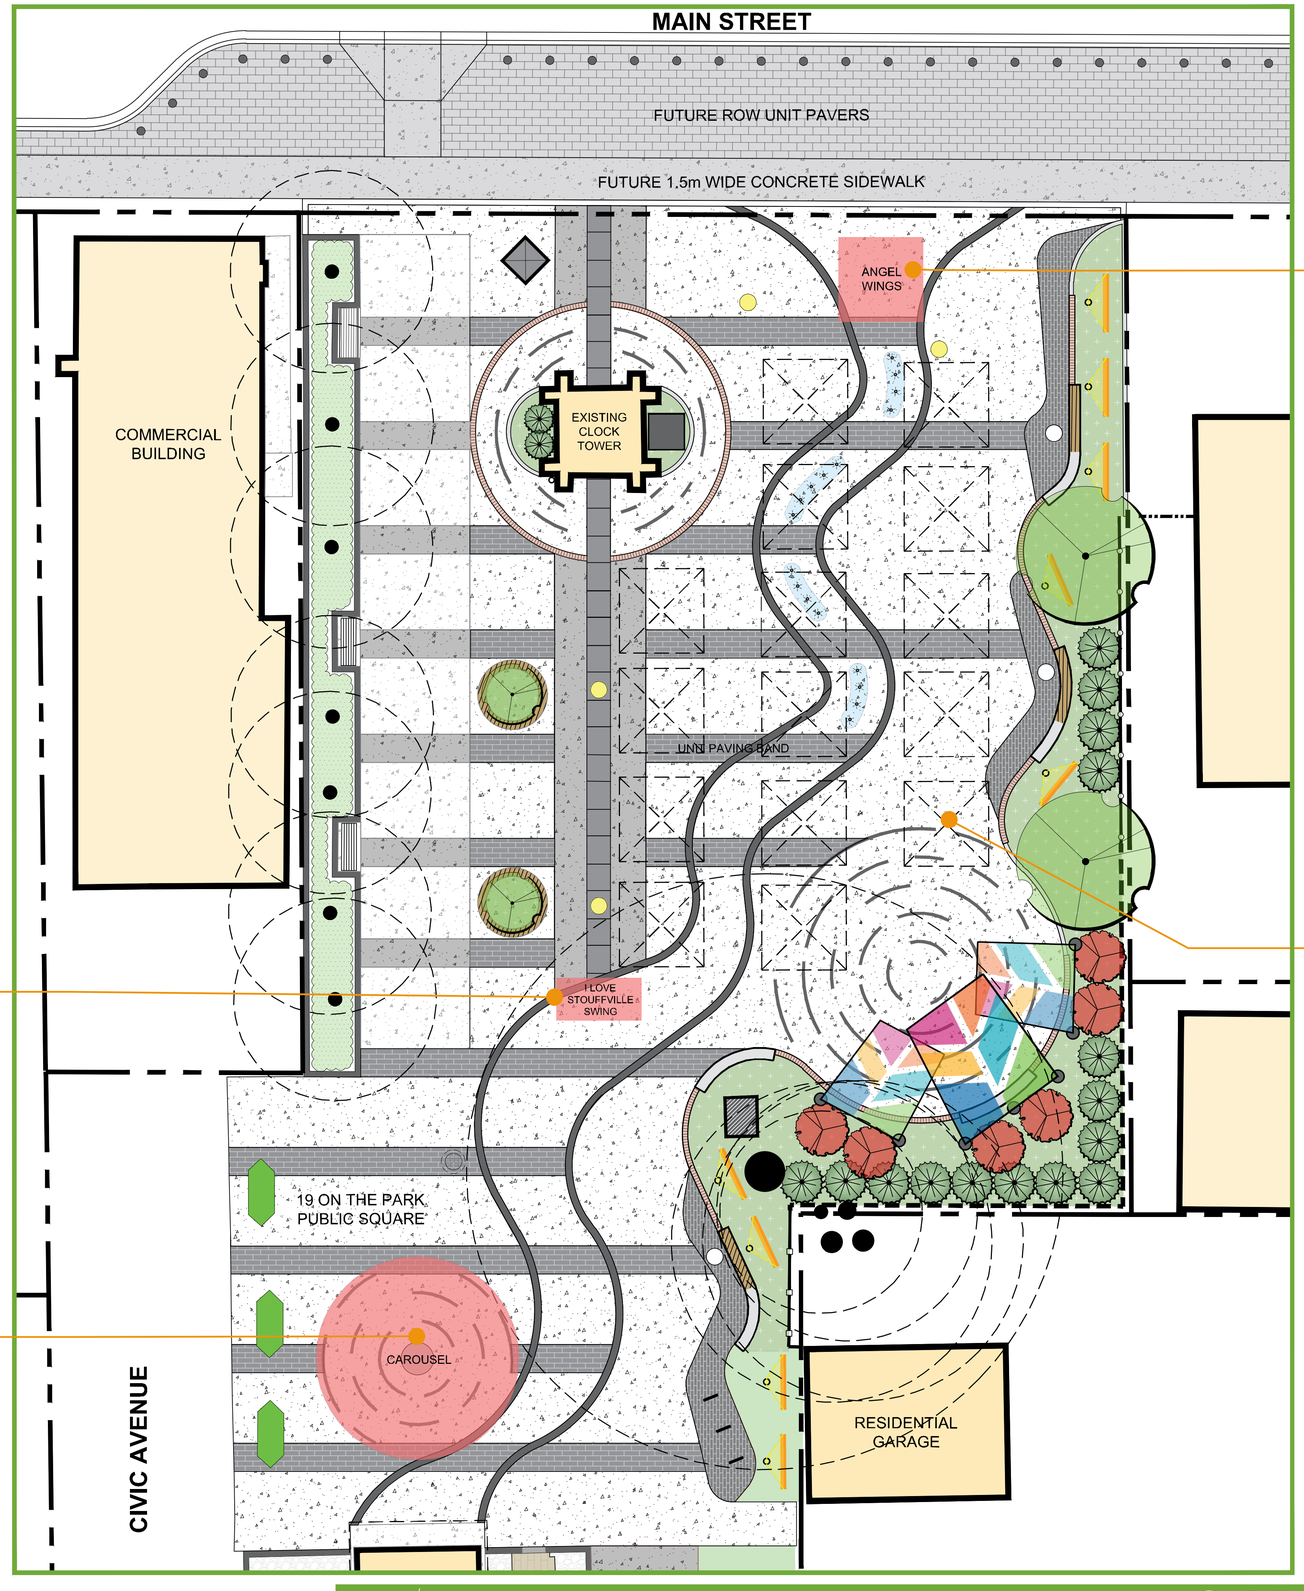

ANGEL WINGS

I LOVE STOUFFVILLE SWING DISPLAY

CAROUSEL

HOLIDAY MARKET TENTS

Stouffville

landscape planning
LANDSCAPE ARCHITECTS

AUGUST 20, 2025
SCALE 1:100

CIVIC SQUARE EXPANSION
HOLIDAY DISPLAY LAYOUT