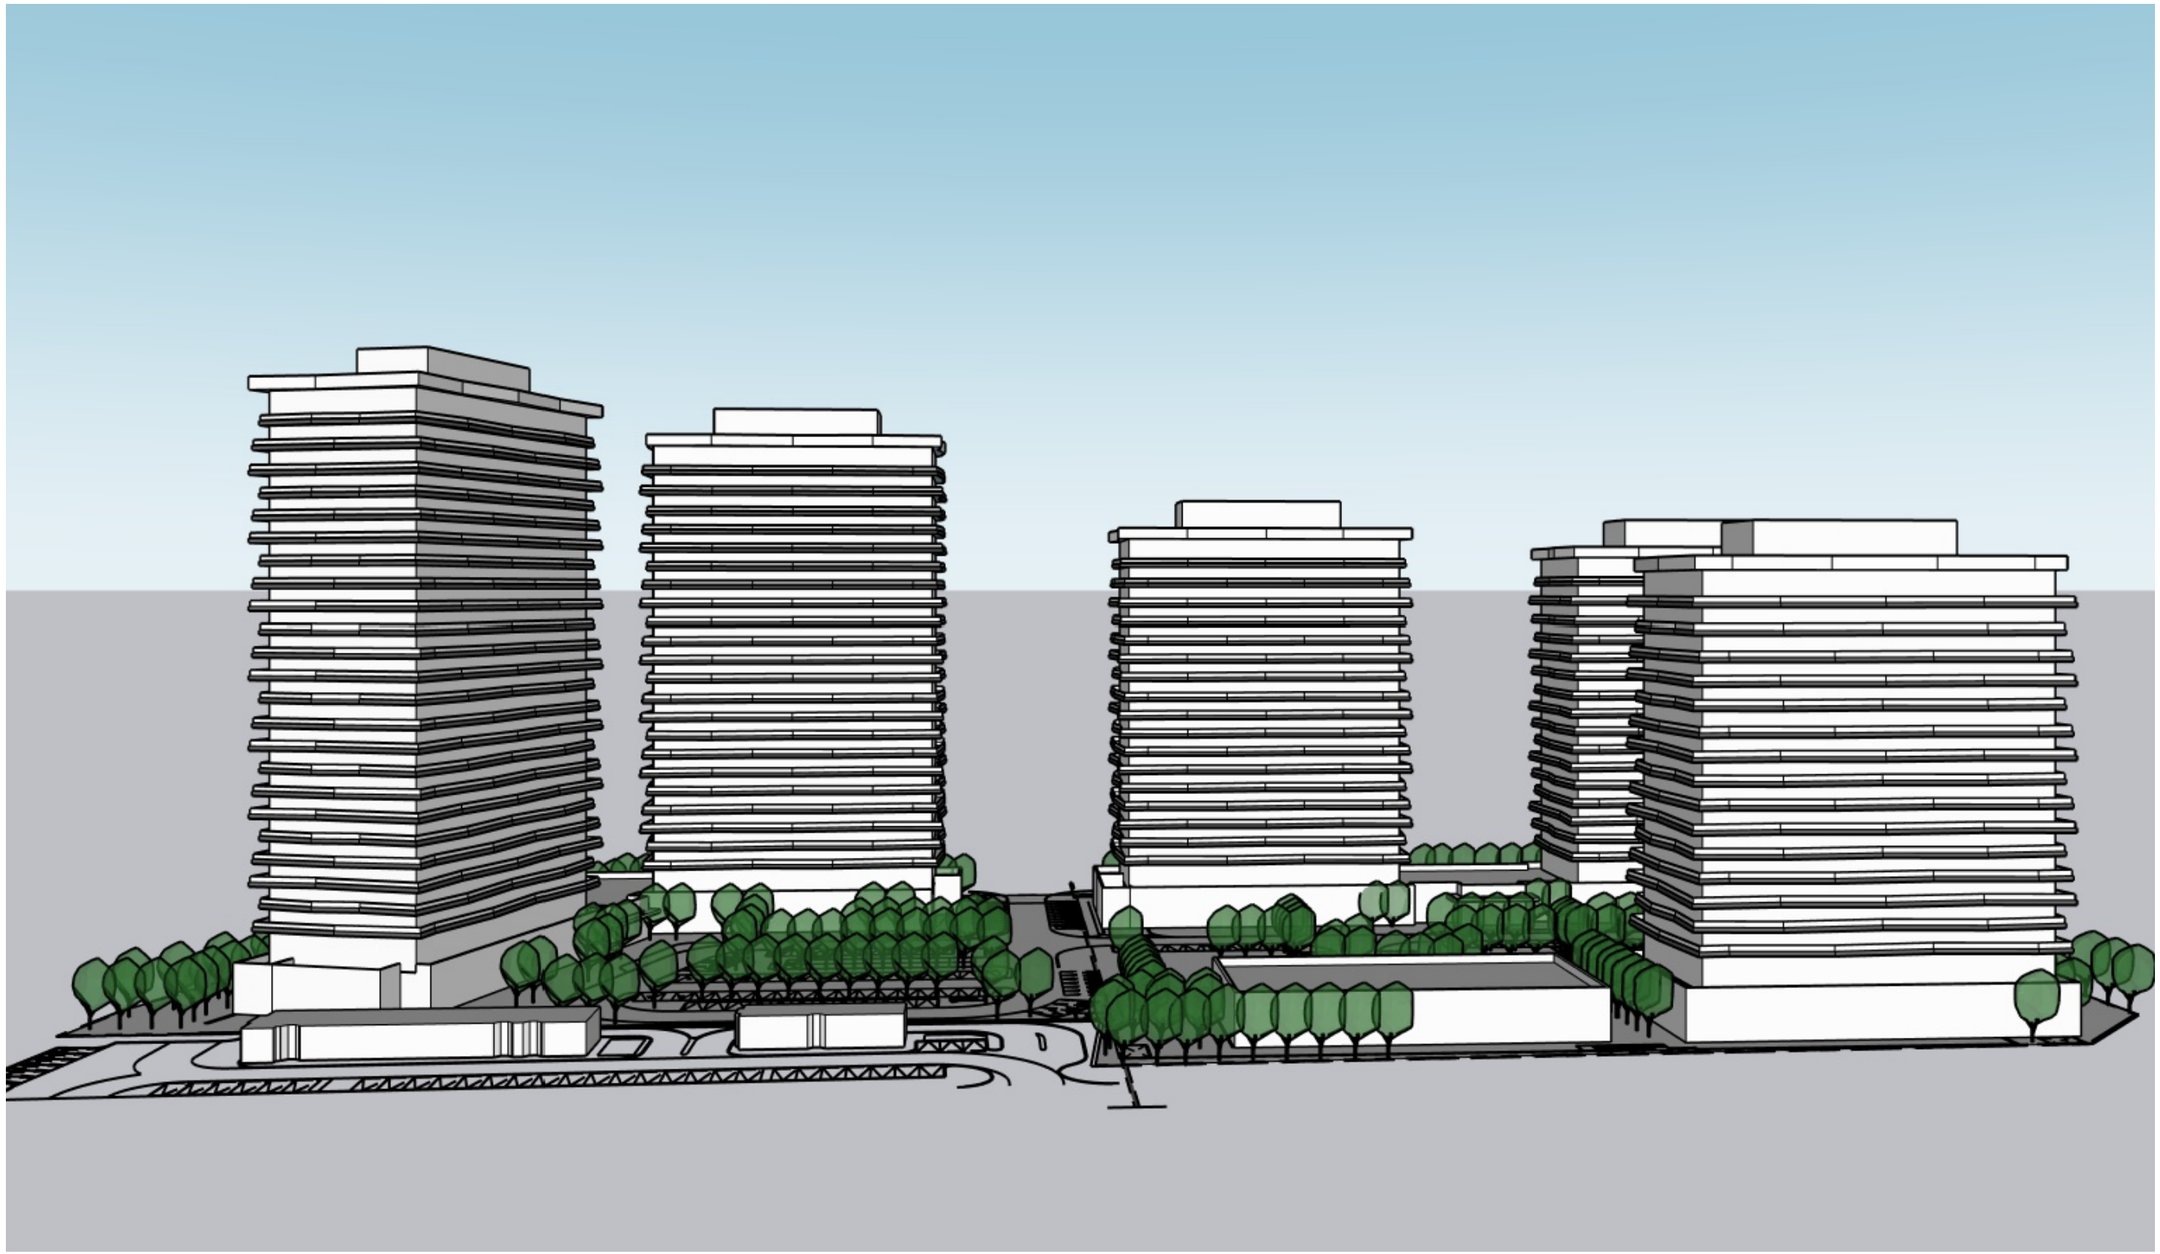



ICKE | BROCHU
ARCHITECTS INC

HWY NO. 48/ STOUFFVILLE RD.

5061 STOUFFVILLE ROAD
STOUFFVILLE, ONTARIO

3D MASSING MODEL - VIEW FROM STOUFFVILLE RD

PROJECT NO. 19.17
SCALE NTS DATE OCTOBER 14, 2026

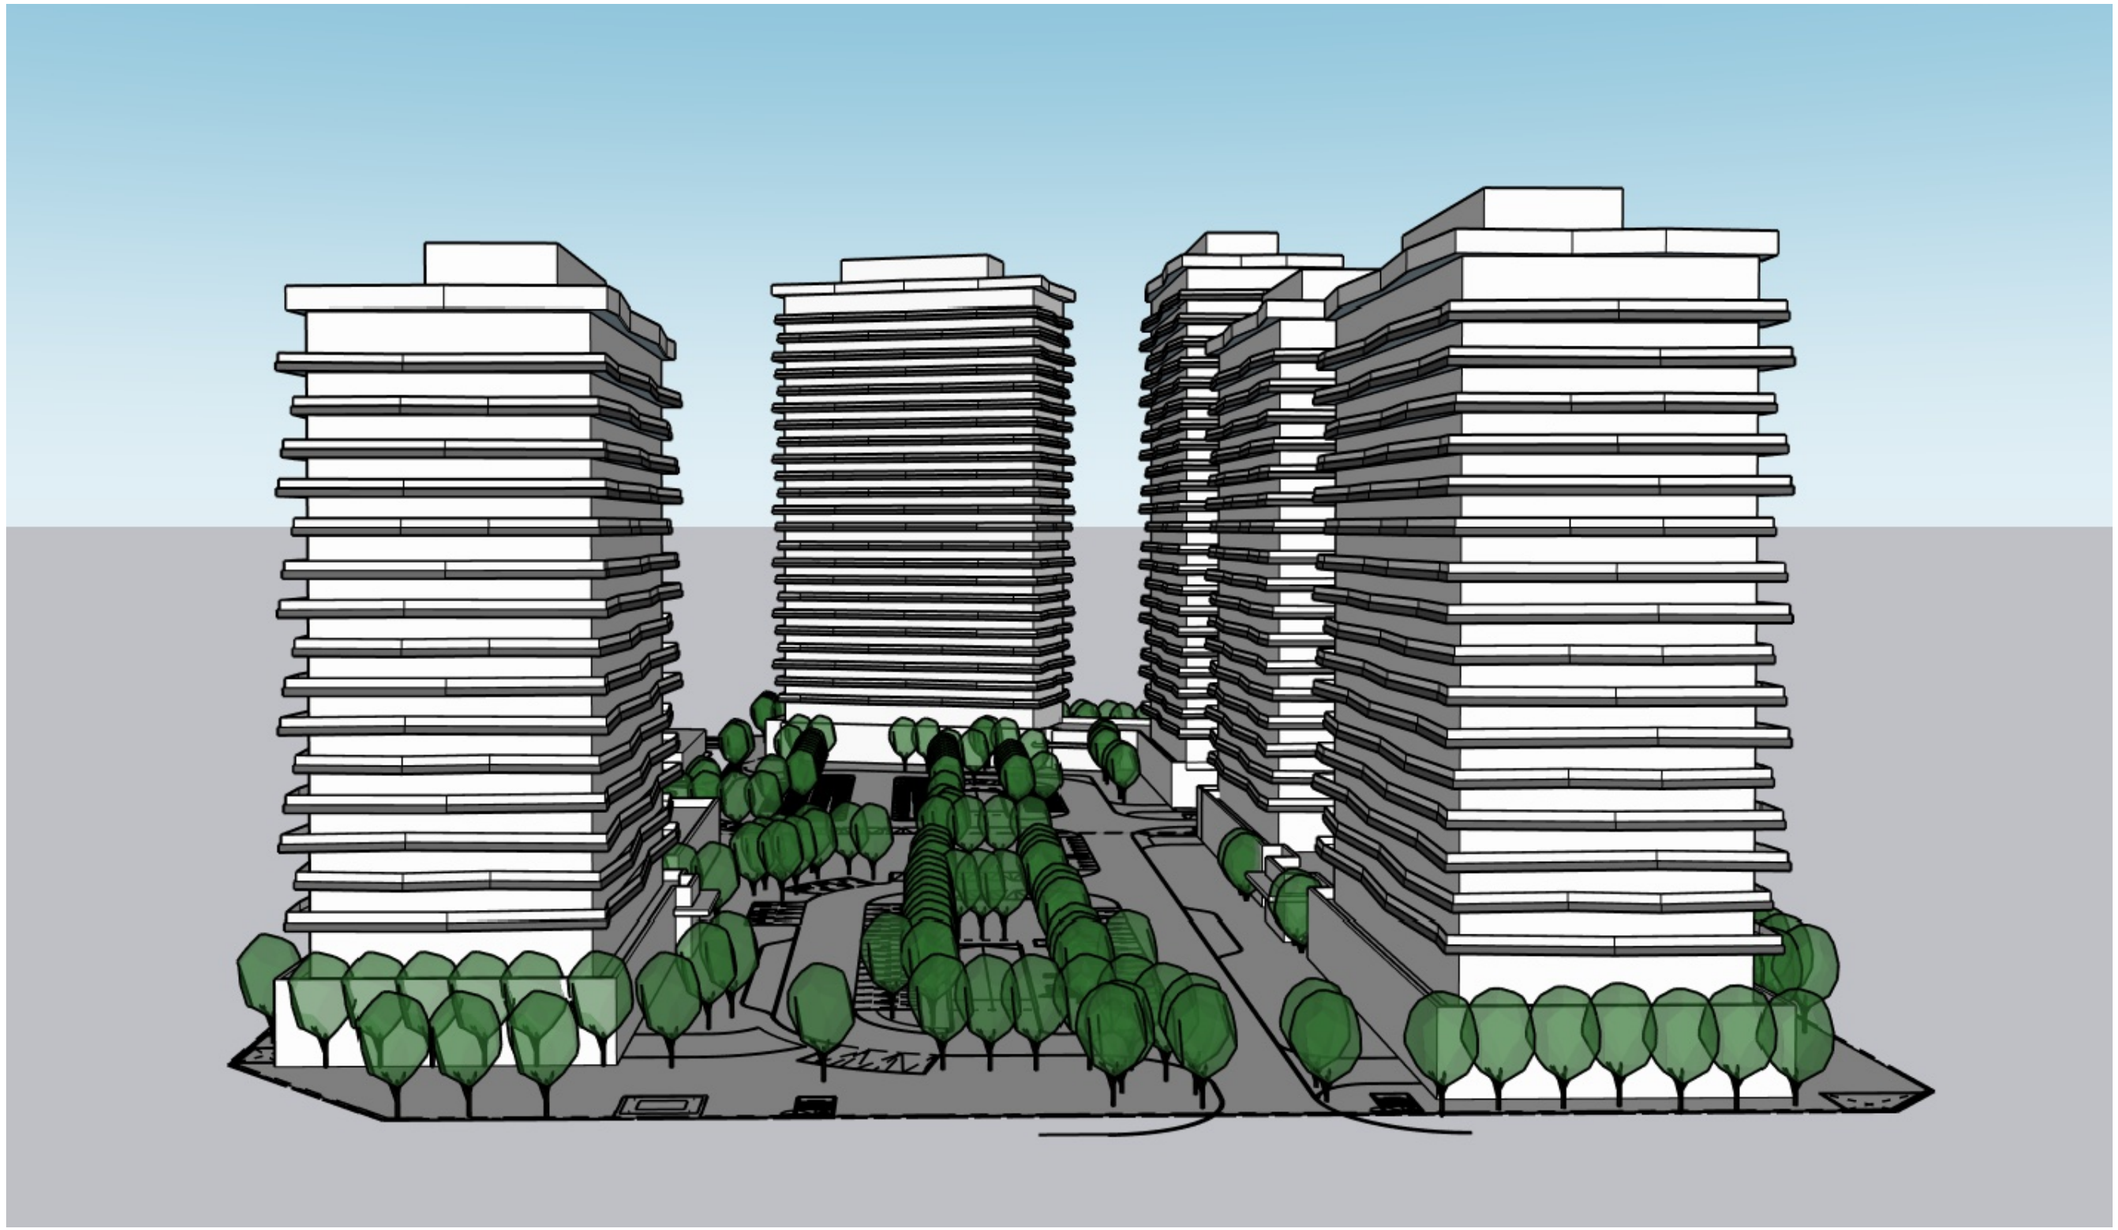

ICKE | BROCHU ARCHITECTS INC

HWY NO. 48/ STOUFFVILLE RD.

5061 STOUFFVILLE ROAD
STOUFFVILLE, ONTARIO

3D MASSING MODEL - VIEW FROM STREET B (INTO THE COURTYARD)

PROJECT NO. 19.17
SCALE NTS DATE OCTOBER 14, 2026